69023659

DECLARATION OF CONDOMINIUM
IS RECORDED IN
O. R. BOOK 3031 PAGE 335

"CONDOMINIUM"
Book# 3 Page# 70

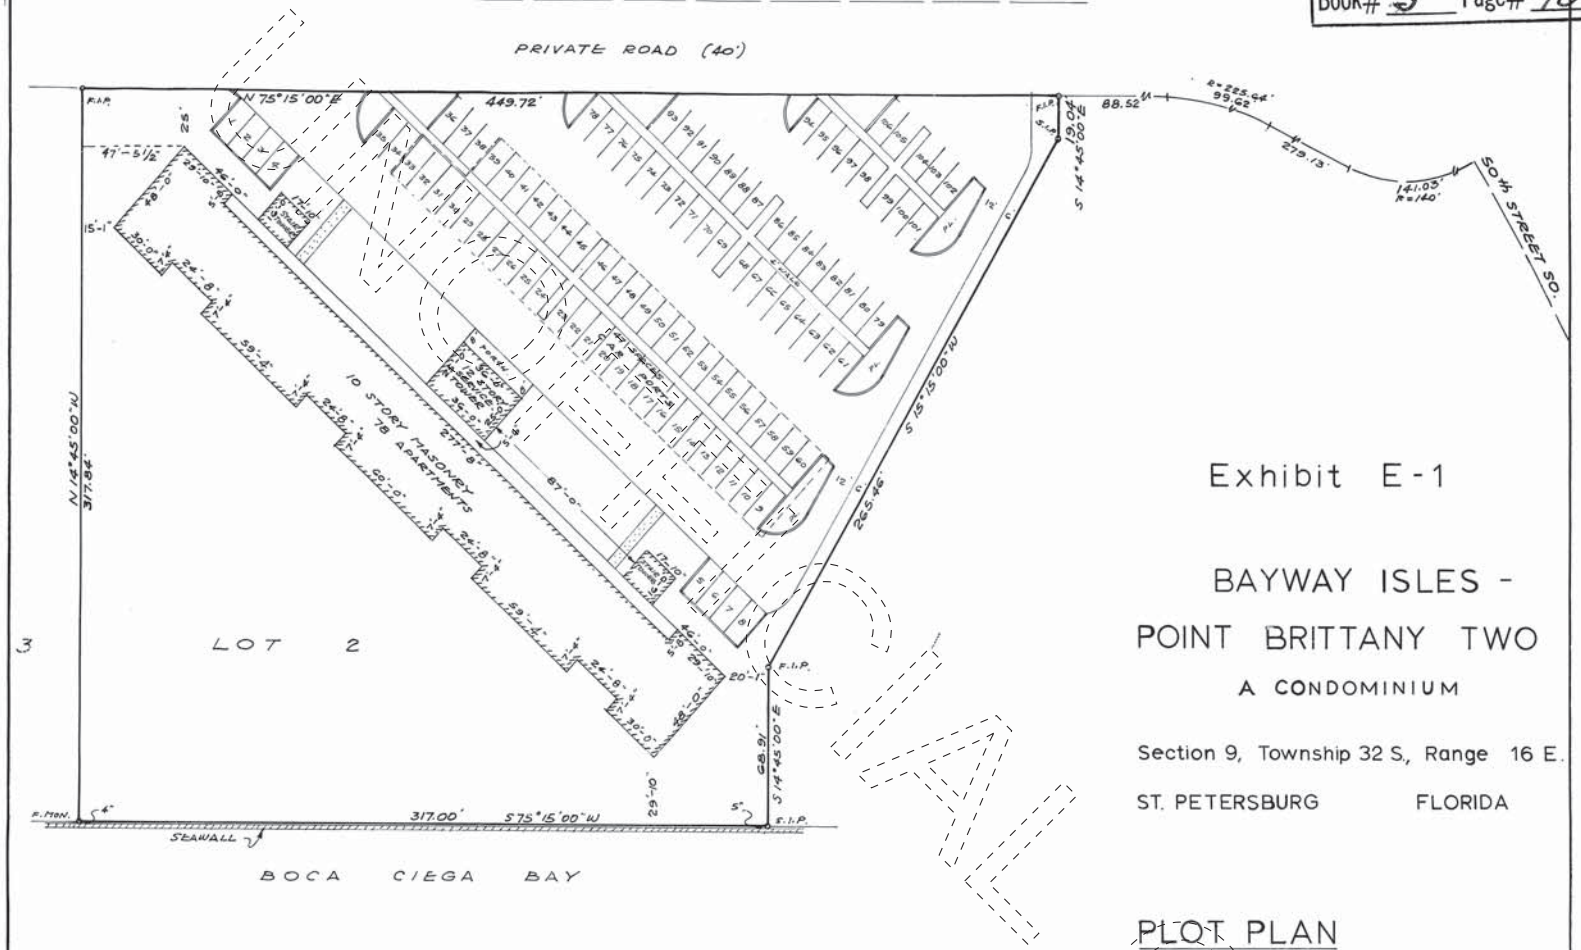

Exhibit E-1

BAYWAY ISLES - POINT BRITTANY TWO

A CONDOMINIUM

Section 9, Township 32 S., Range 16 E.

ST. PETERSBURG FLORIDA

PLOT PLAN

LEGAL DESCRIPTION:

LOT 2 BAYWAY ISLES-POINT BRITTANY AS RECORDED IN PLAT BOOK 63, PAGE 94 RECORDS OF PINELLAS COUNTY, FLORIDA.

SCALE: 1" = 40'

This Survey and Drawings consisting of four sheets is the property described in the Declaration for Point Brittany Two a Condominium on Bayway Isles and is a correct representation of the improvements described and that there can be determined there from the identification, dimensions, and size of the common elements, and of each unit.

GEORGE F. YOUNG, INC.

PRESIDENT

FLA. SURVEYORS REG'N NO. 663
FLA. ENGINEERS REG'N NO. 4815

DATE: DECEMBER 3, 1968

SHEET 1 OF 4 SHEETS

This within map or plat examined by the undersigned, a Notary Public, this 4th day of April A.D. 1969 and found to be in accordance with the plat thereof recorded in Plat Book 63 Page 79 Pinellas County Records.

By Muriel Jewett